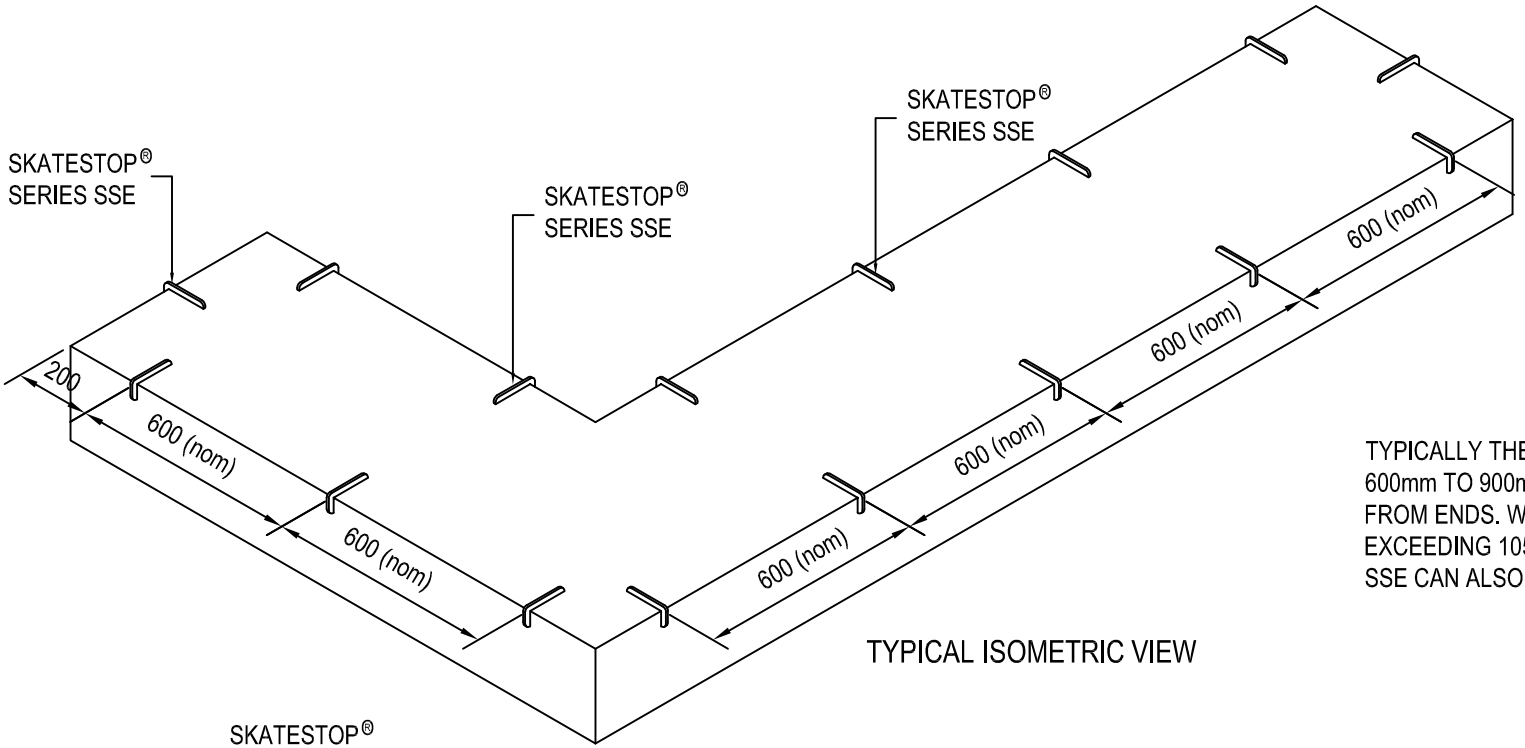

TYPICAL ISOMETRIC VIEW

TYPICALLY THE SUGGESTED SPACING IS 600mm TO 900mm, WITH 200mm TO 300mm FROM ENDS. WE DO NOT RECOMMEND EXCEEDING 1050mm CENTRES.
SSE CAN ALSO BE ADDED TO THE END OF WALL.

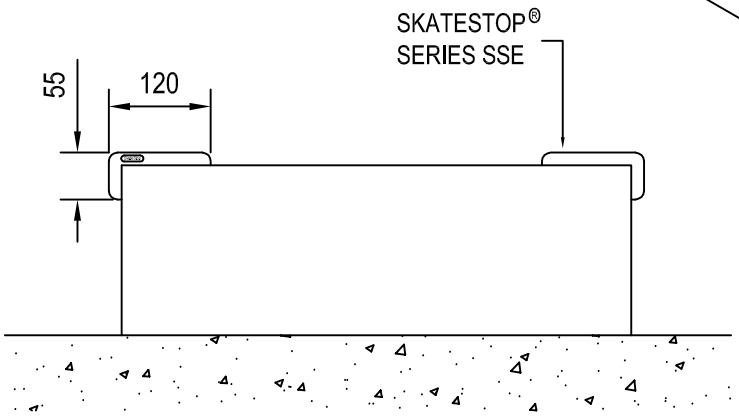

TYPICAL END VIEW

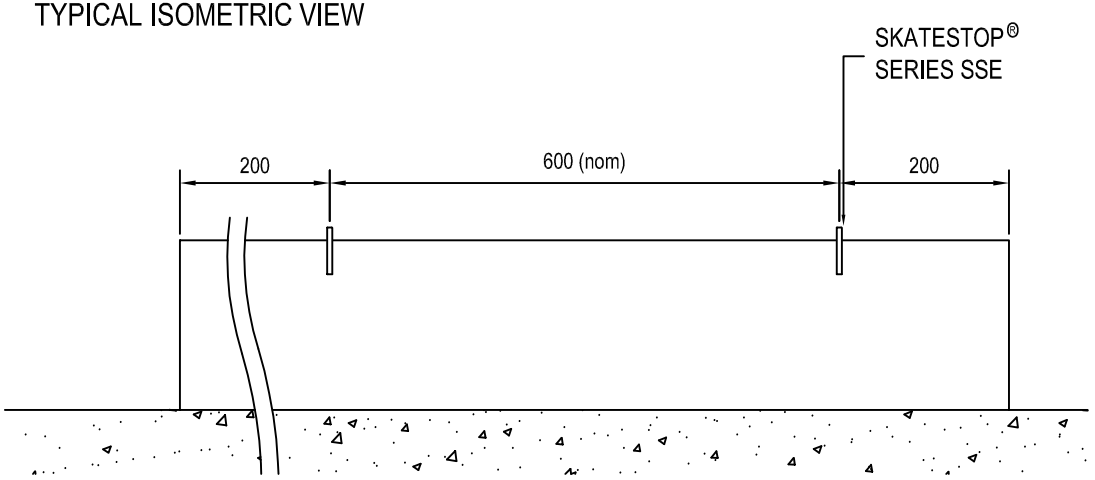

TYPICAL SIDE ELEVATION

skatestop SKATE DETERRENTS

© COPYRIGHT ALL RIGHTS RESERVED

sales@skatestop.com.au

SCALE:	N.T.S.
DATE:	06/04/07
DRAWN:	SJM
CHECKED:	

SKATESTOP® SERIES SSE

SkateStop IS A REGISTERED TRADEMARK
PATENTS PENDING. ALL RIGHTS RESERVED

PROJ. NO.	
DRG. NO.	SSE
SHT. NO.	E01 REV